




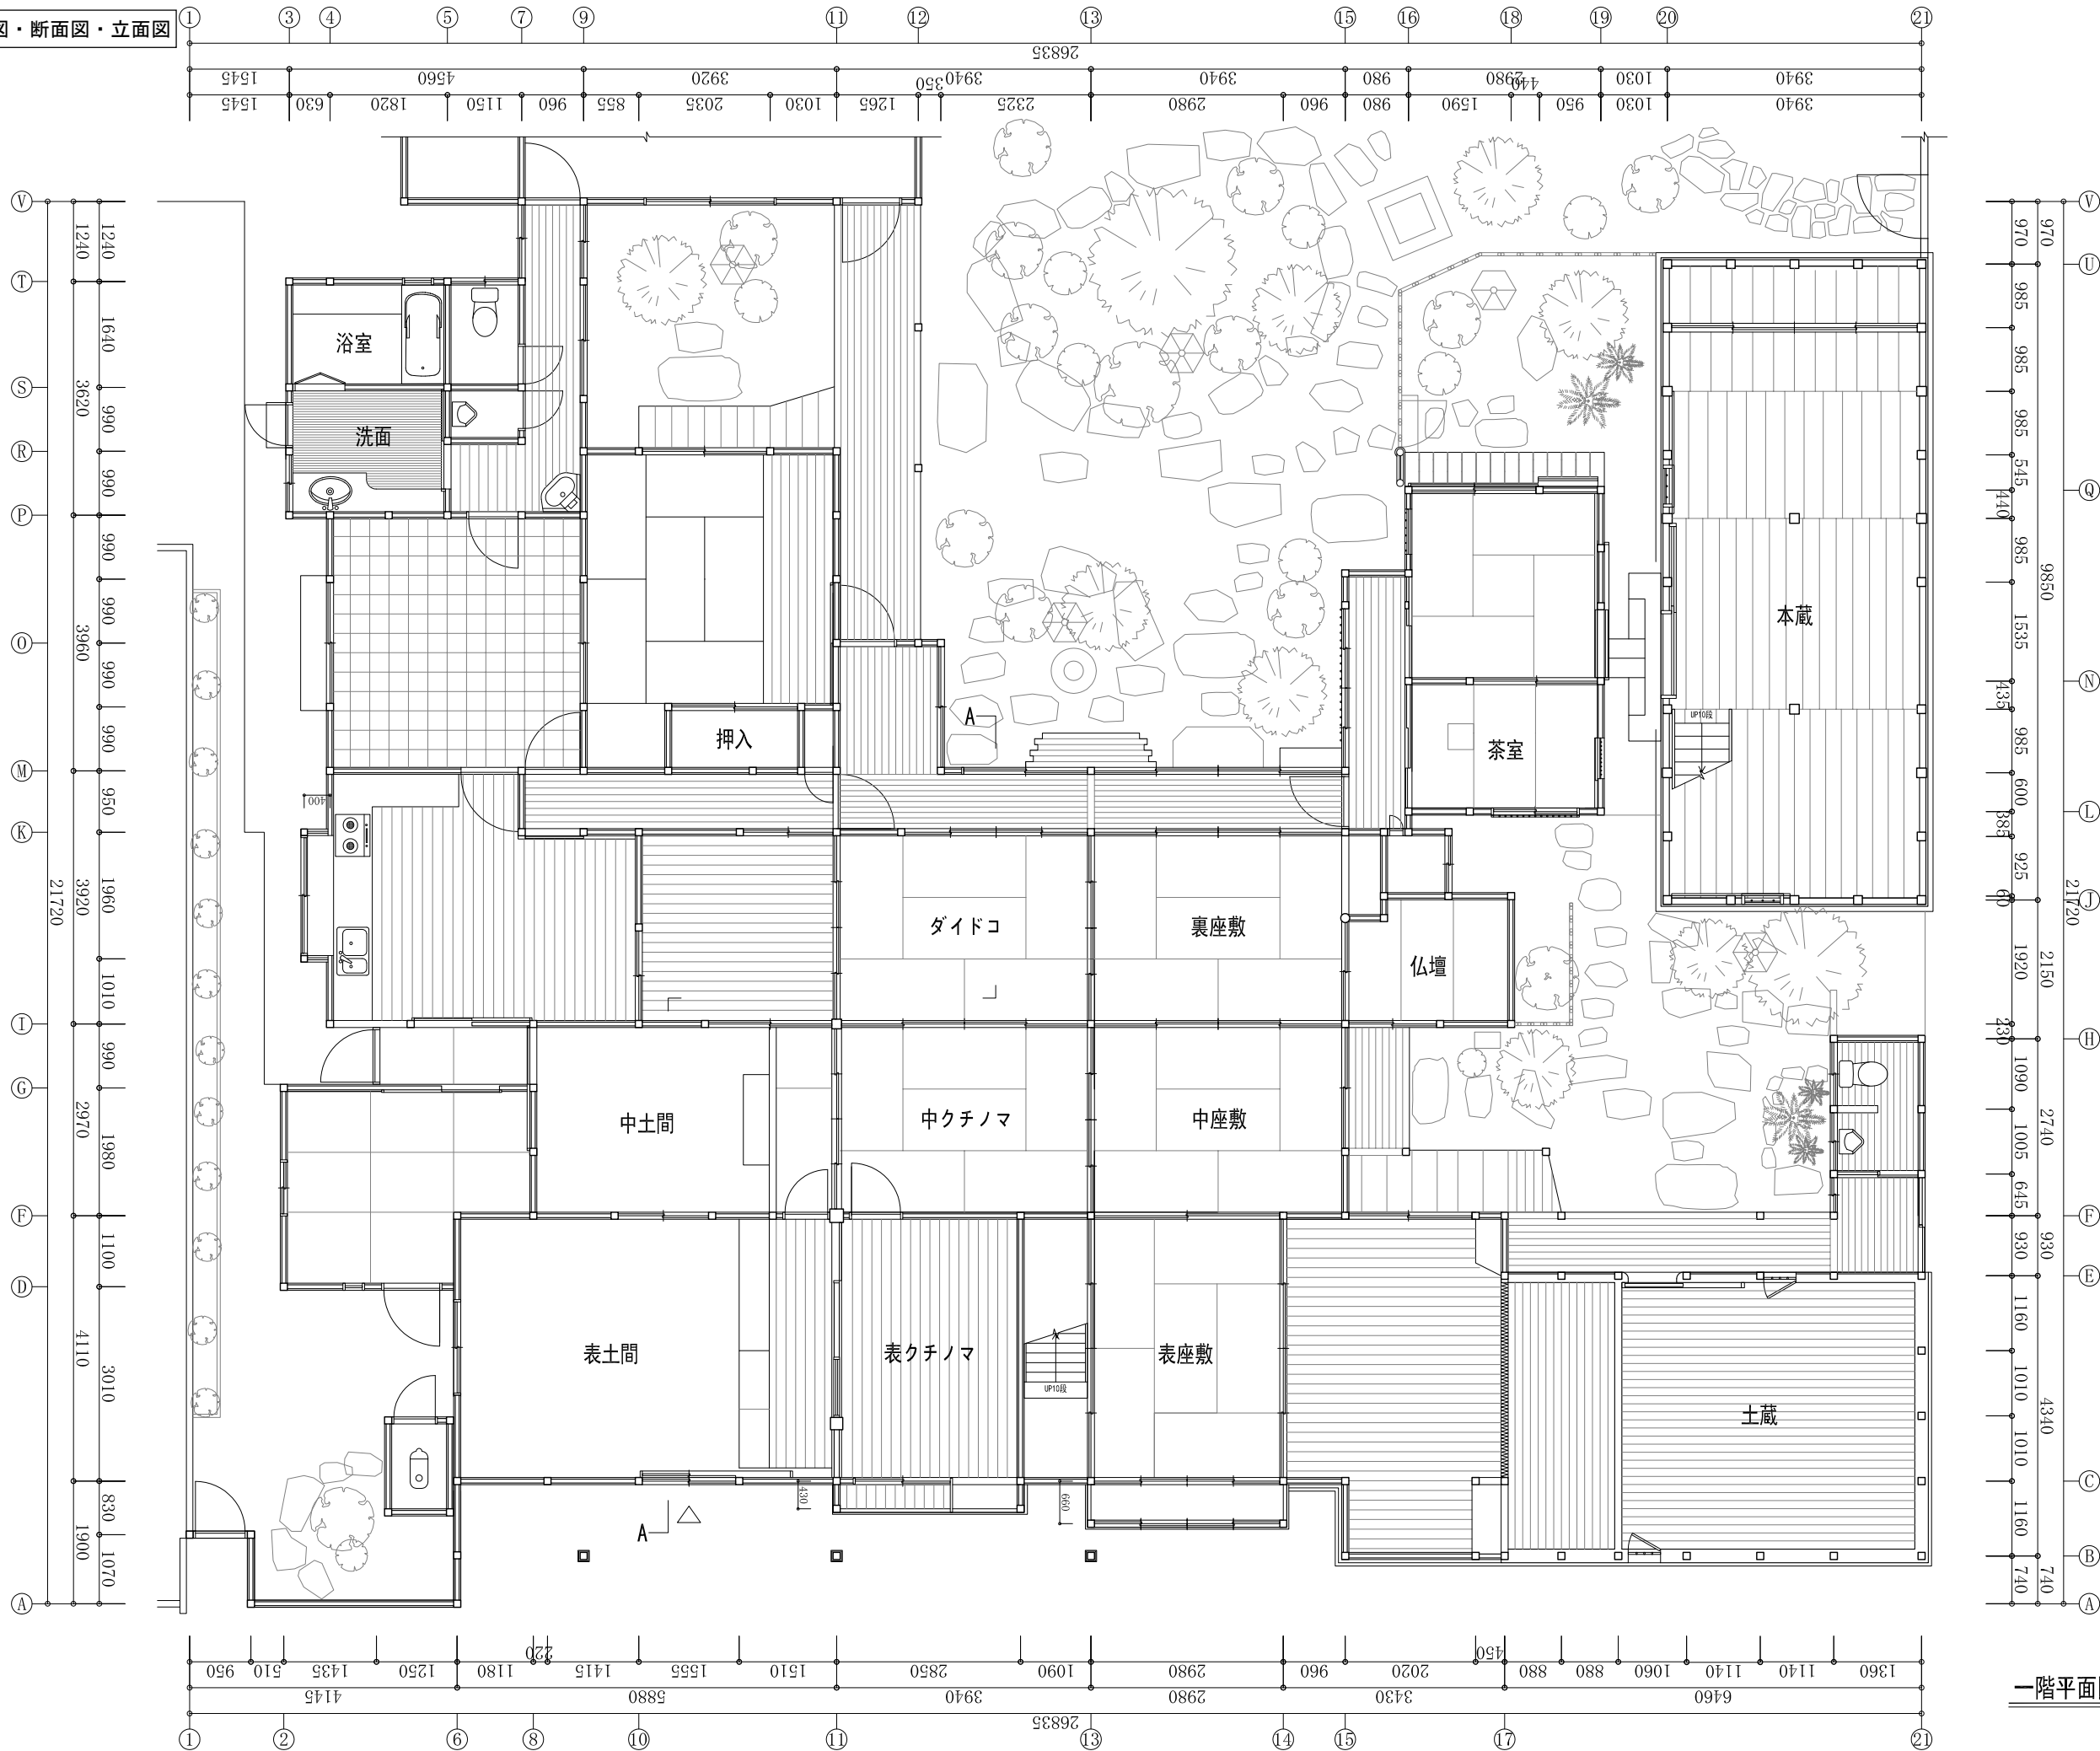


一階平面図 1:100

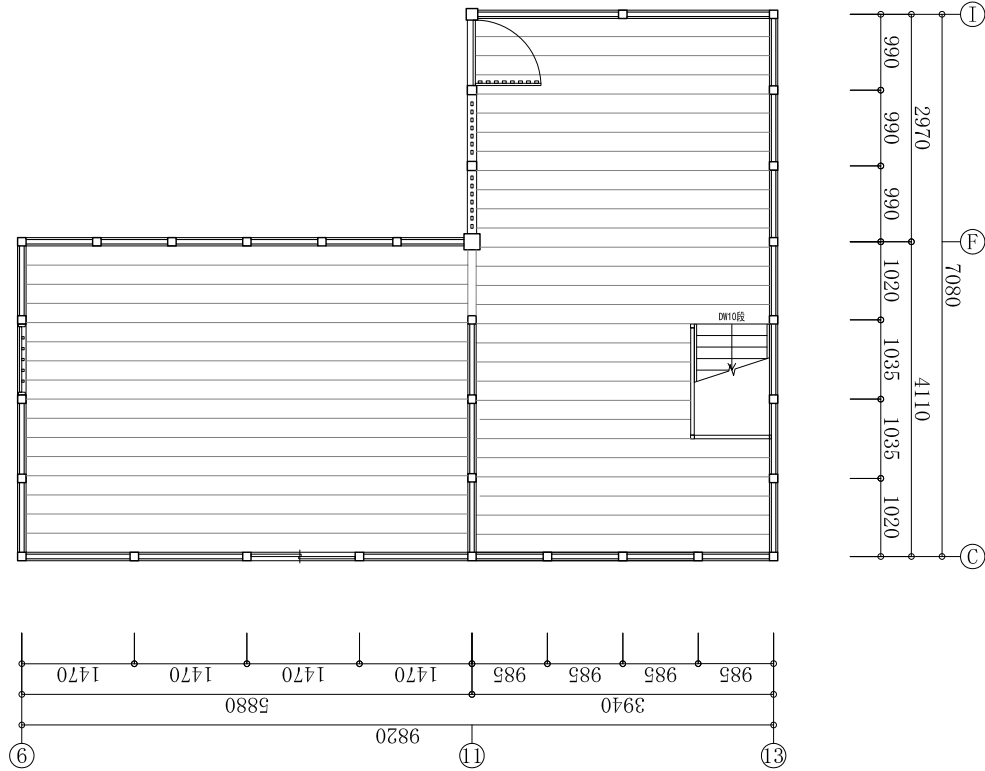


二階平面図 1:100

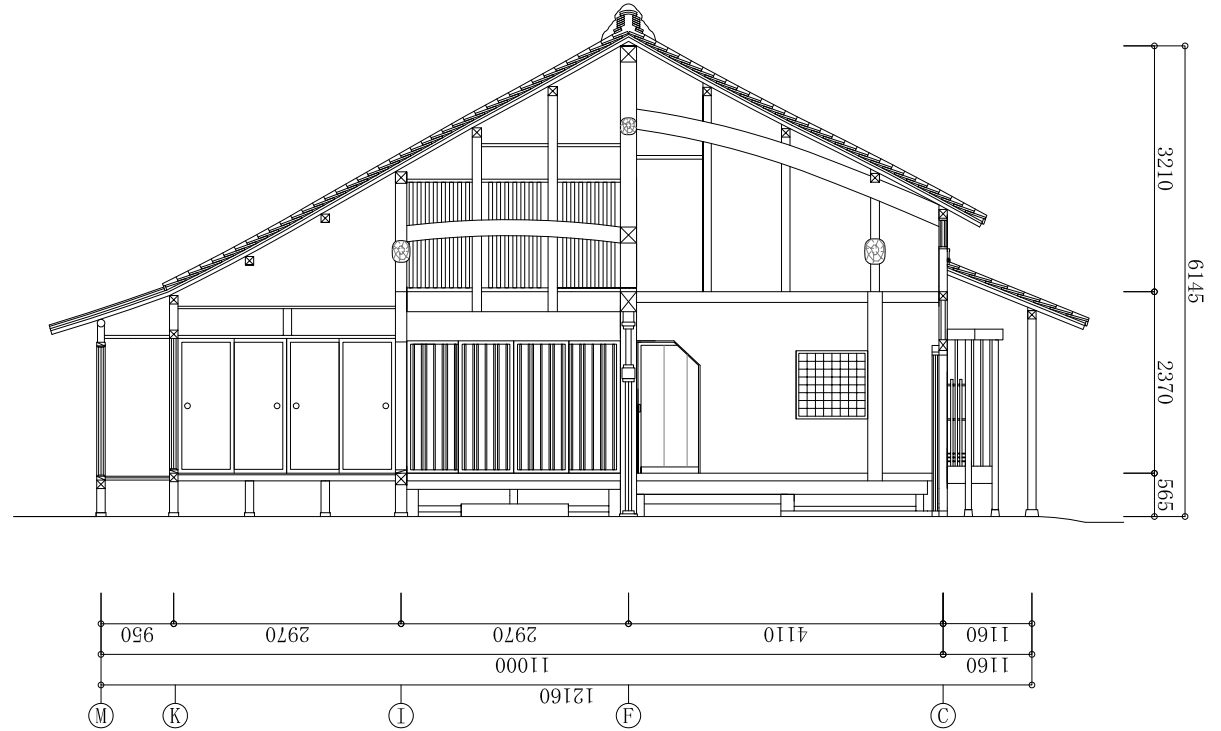


A-A断面図 1:100

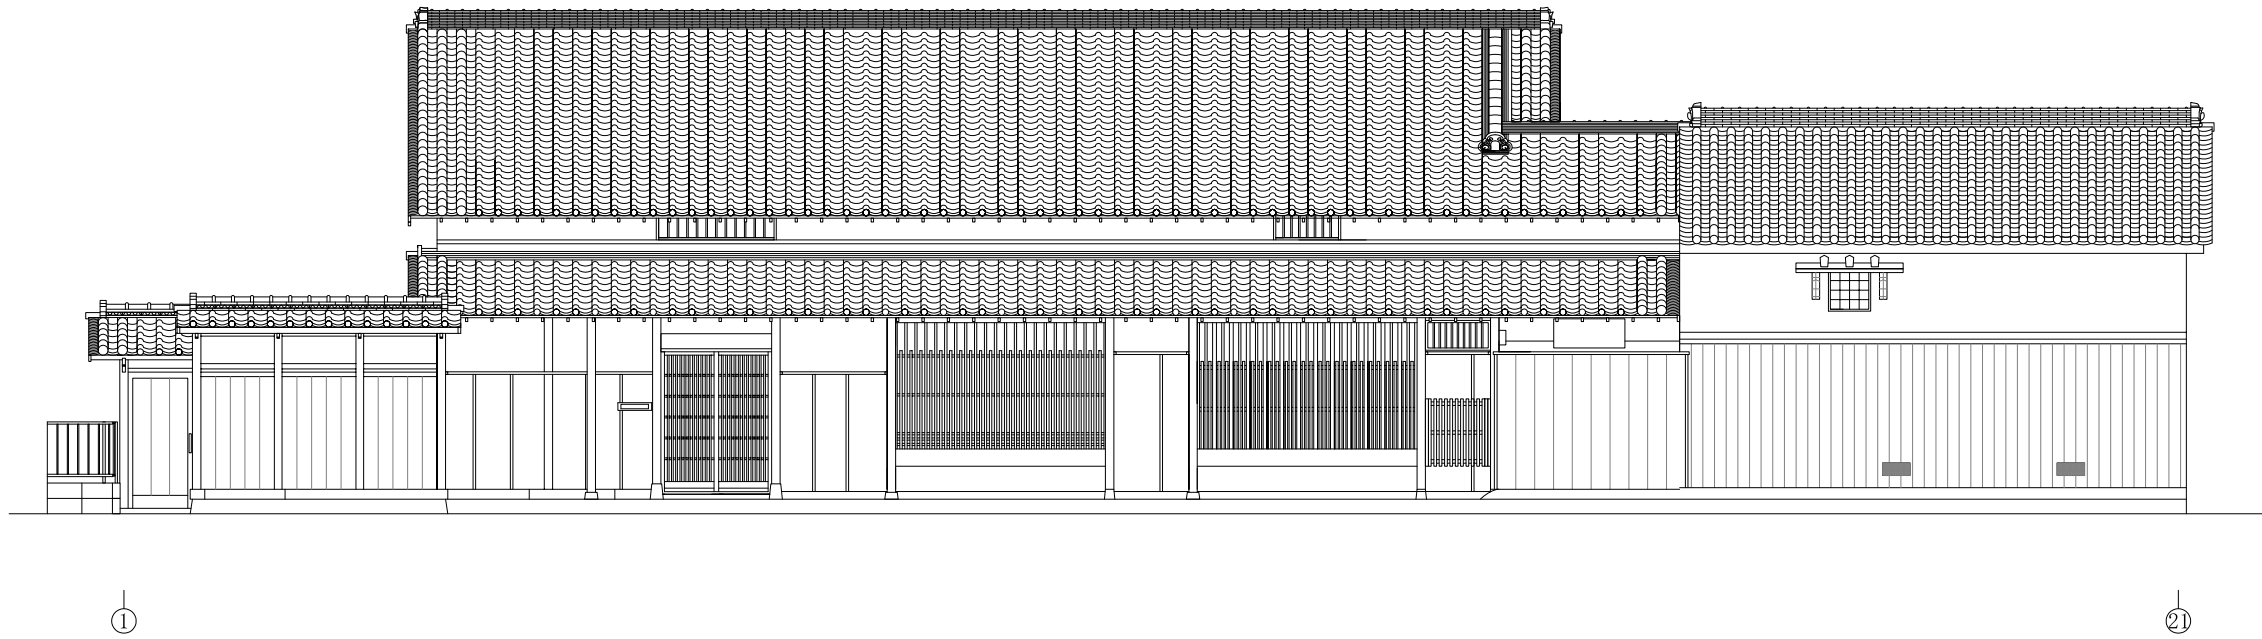


北立面図 1:100

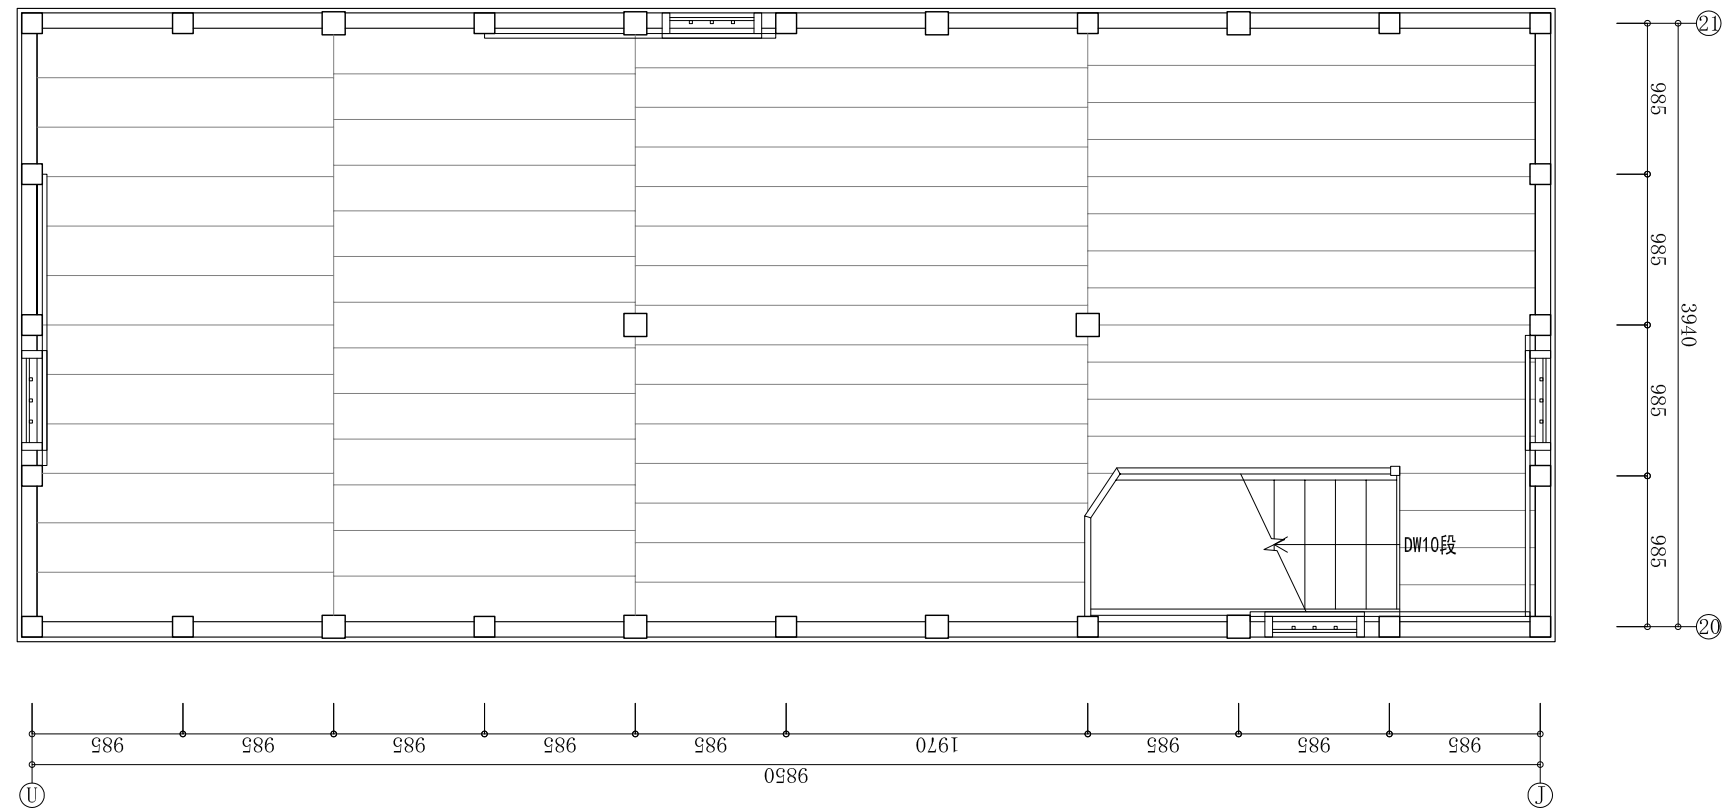


二階平面図 1:50

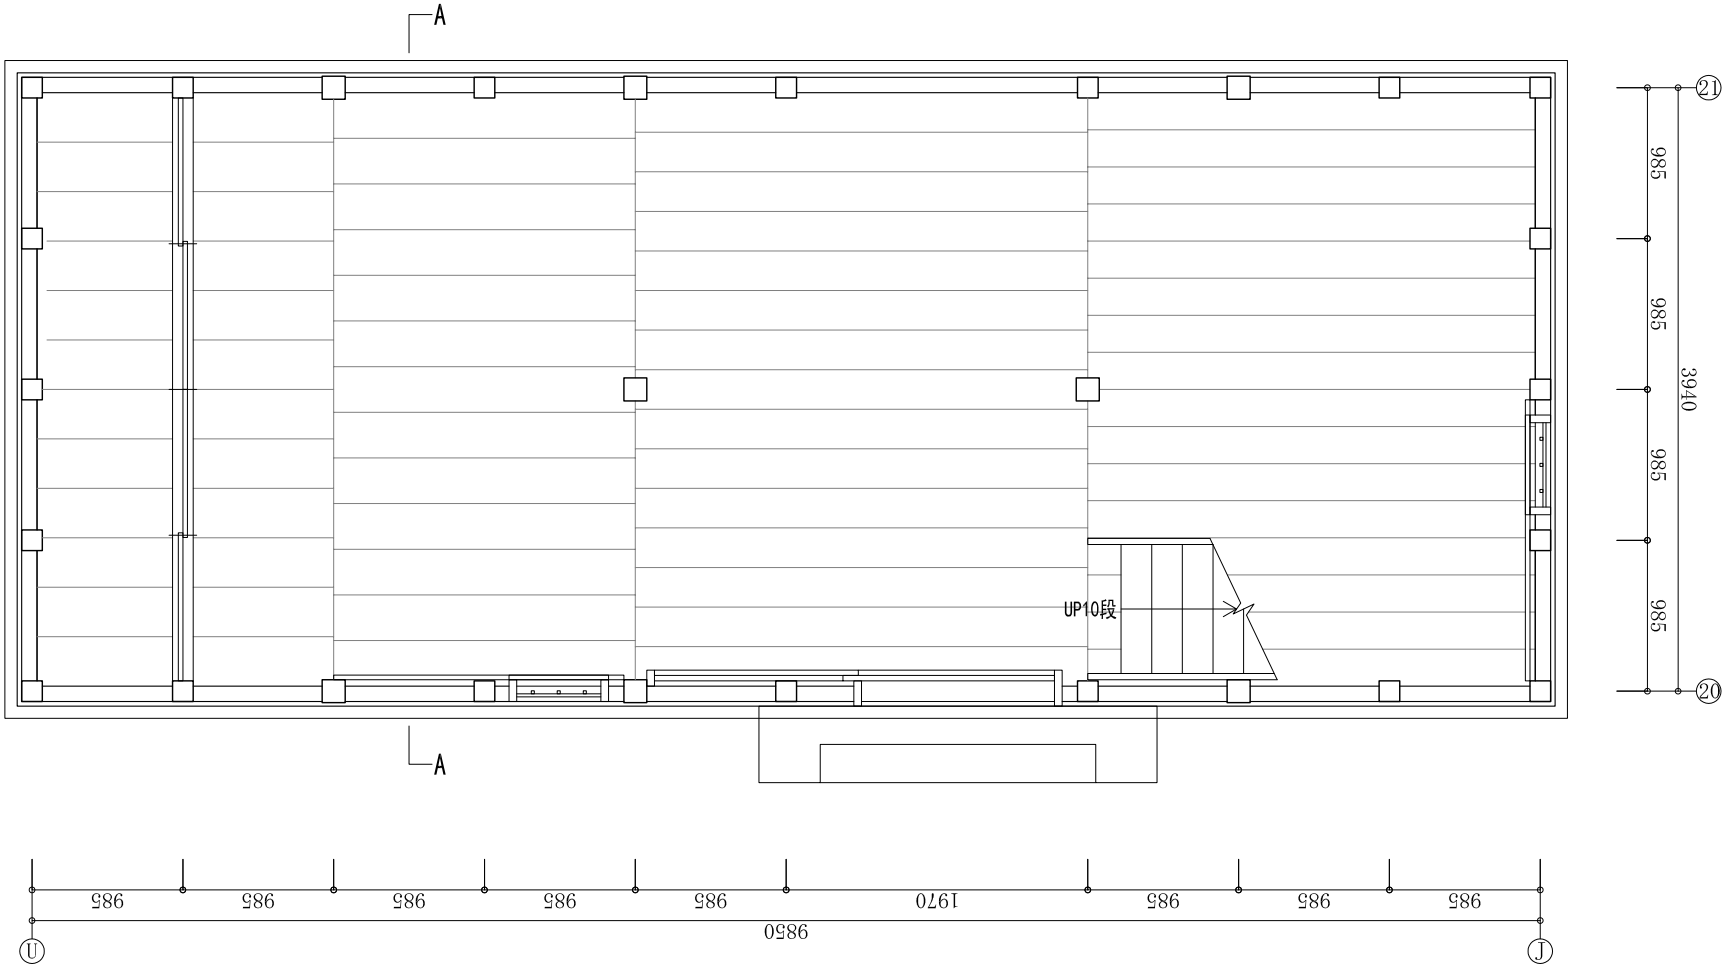


一階平面図 1:50

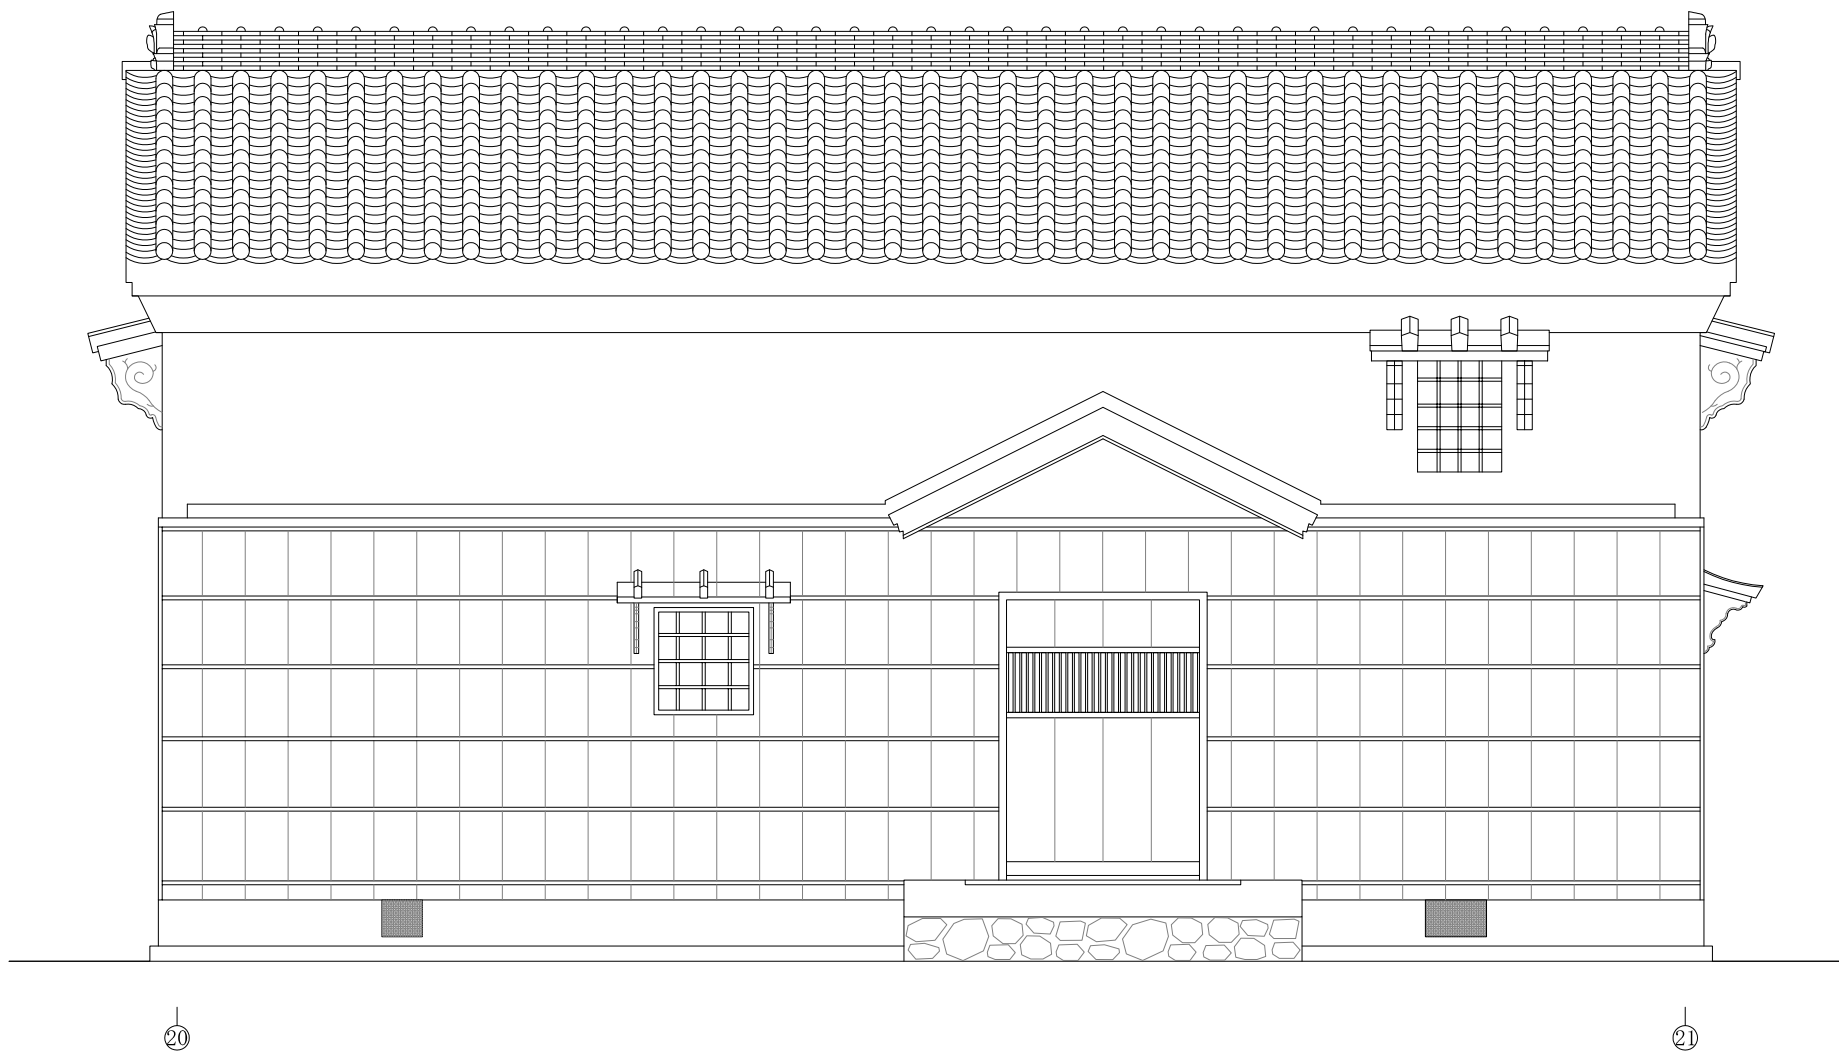


東立面図 1:50

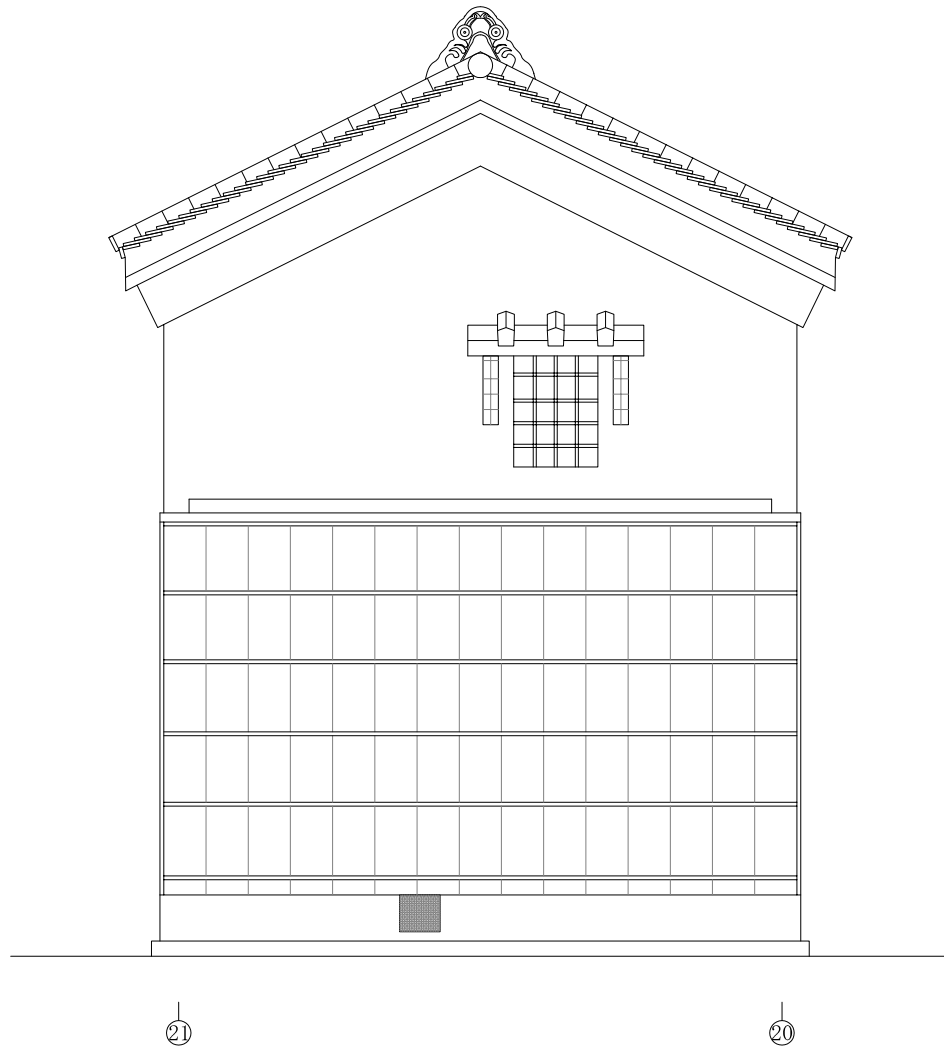


南立面图 1:50

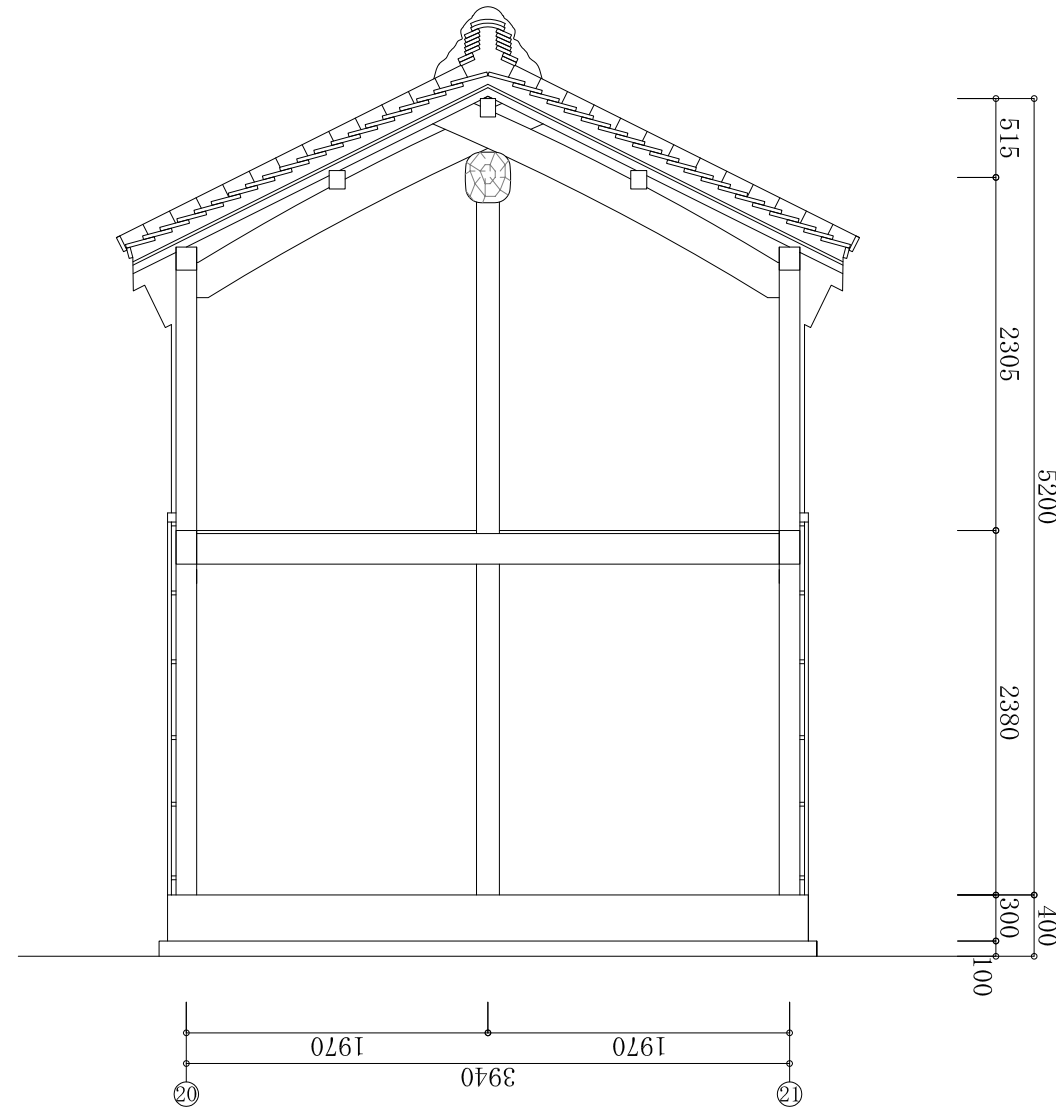


A-A断面图 1:50

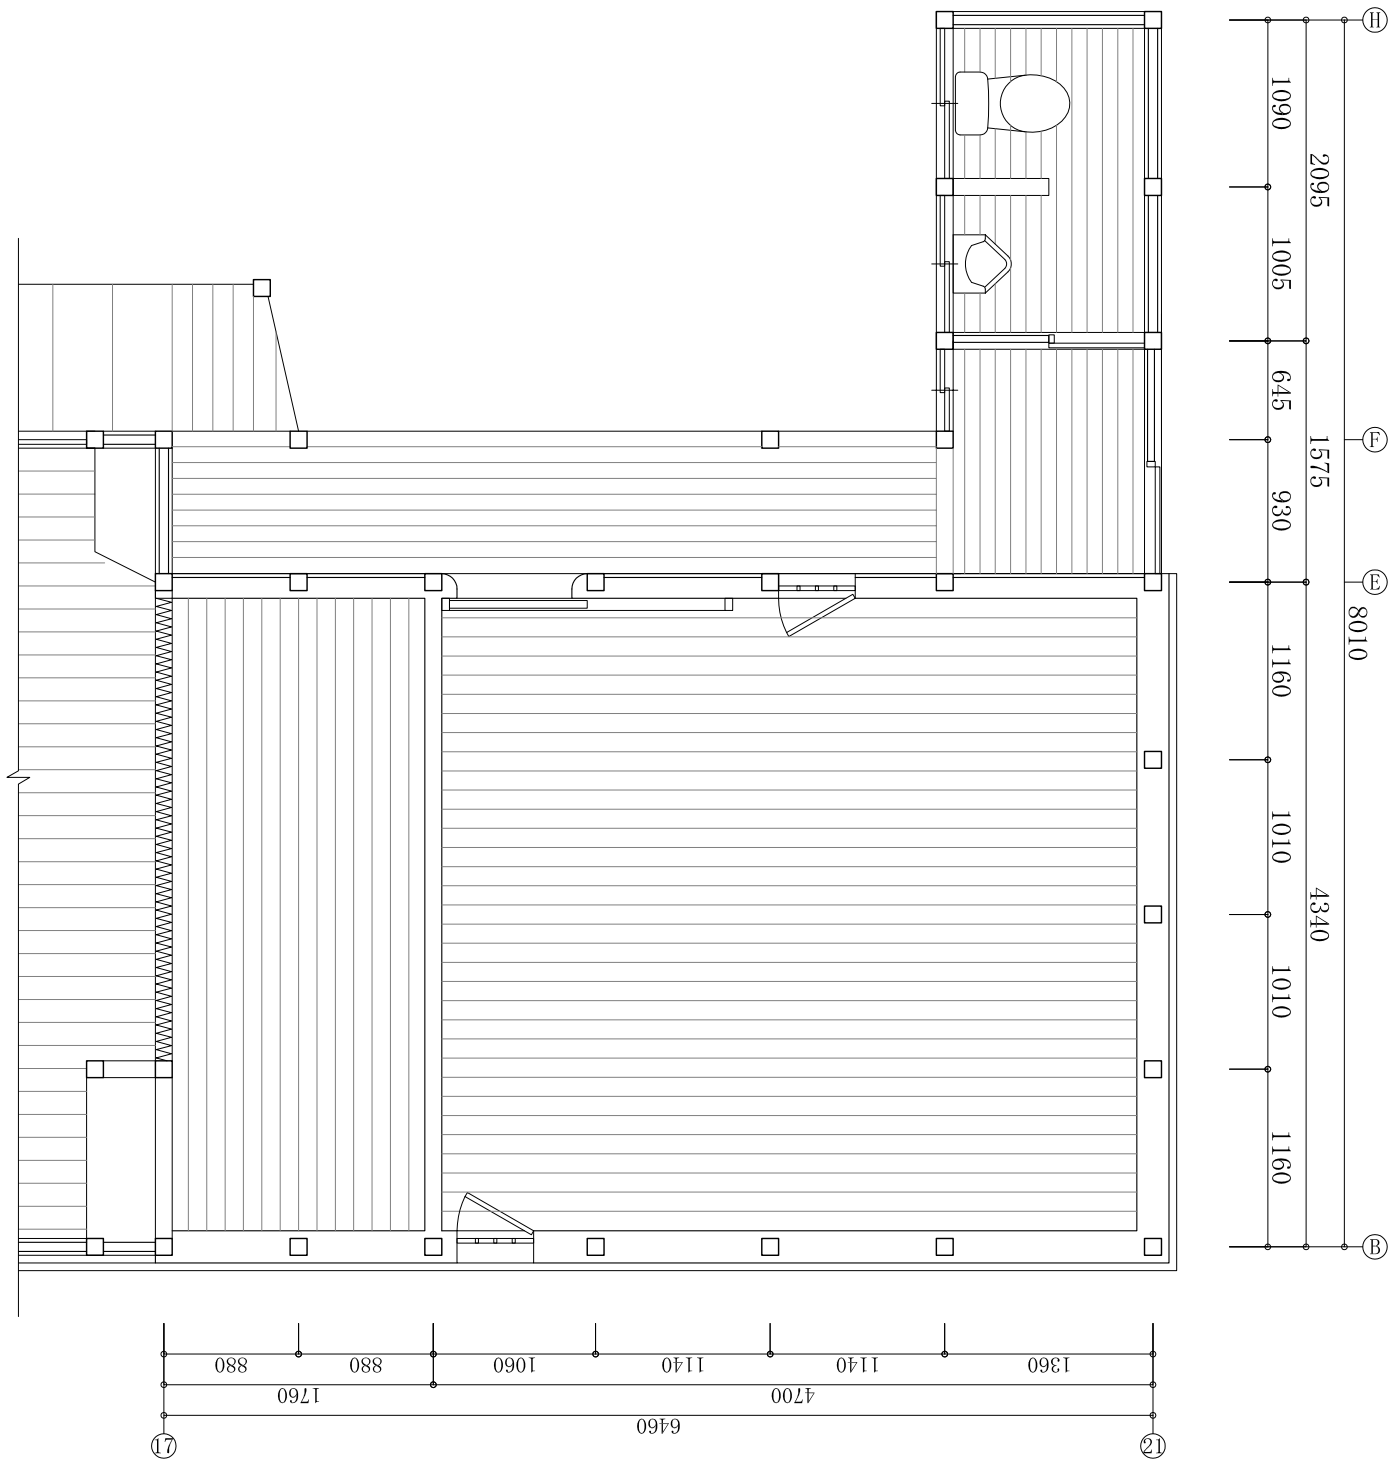

平面图 1:50

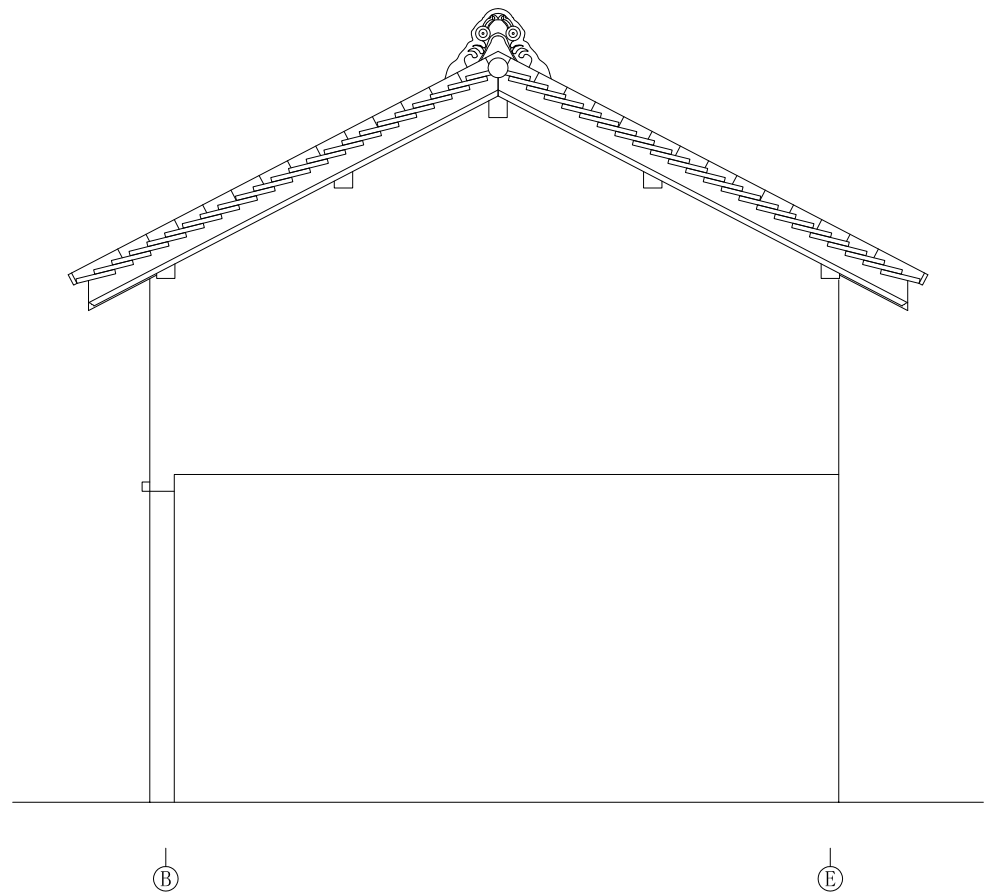

西立面图 1:50

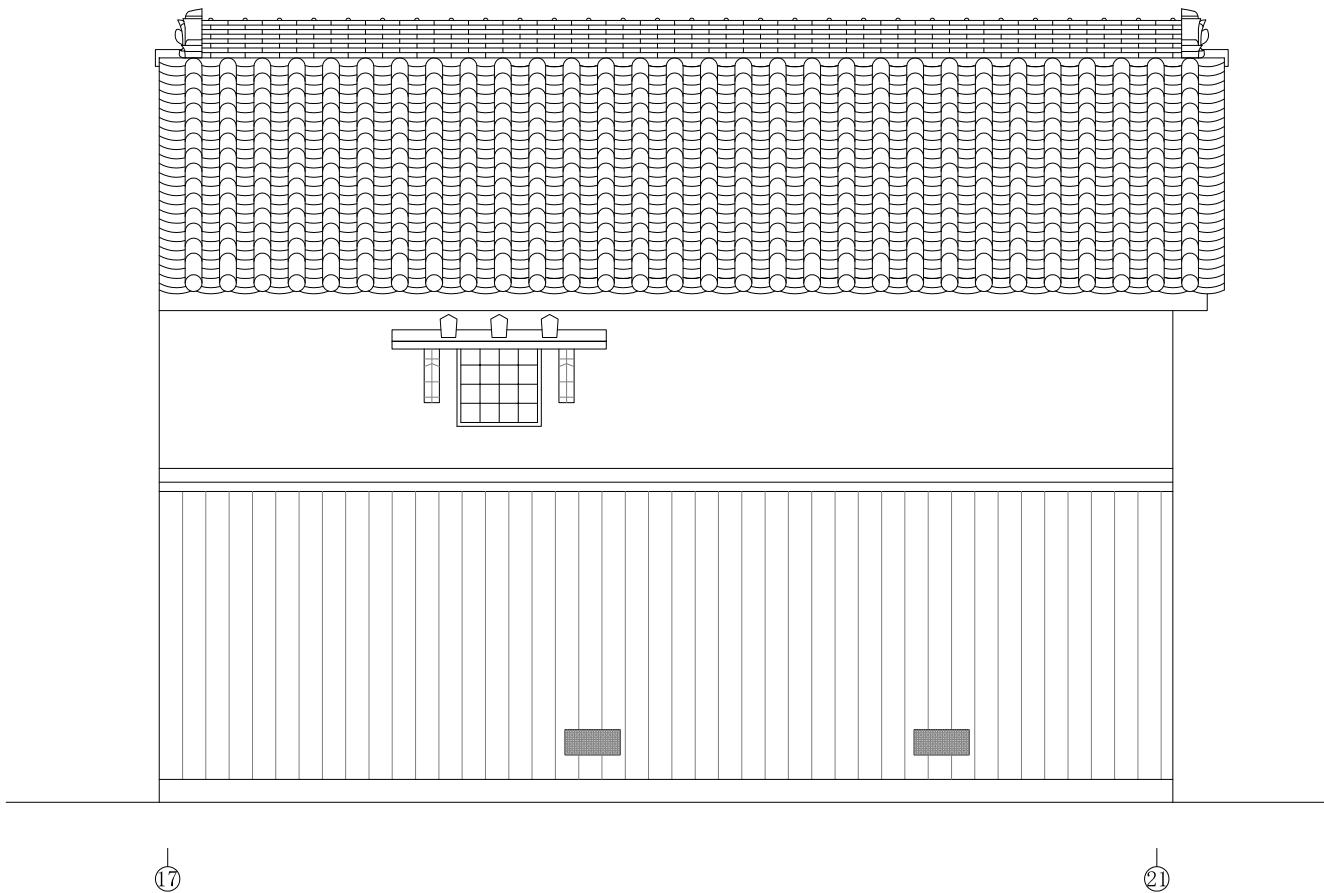

北立面图 1:50

