






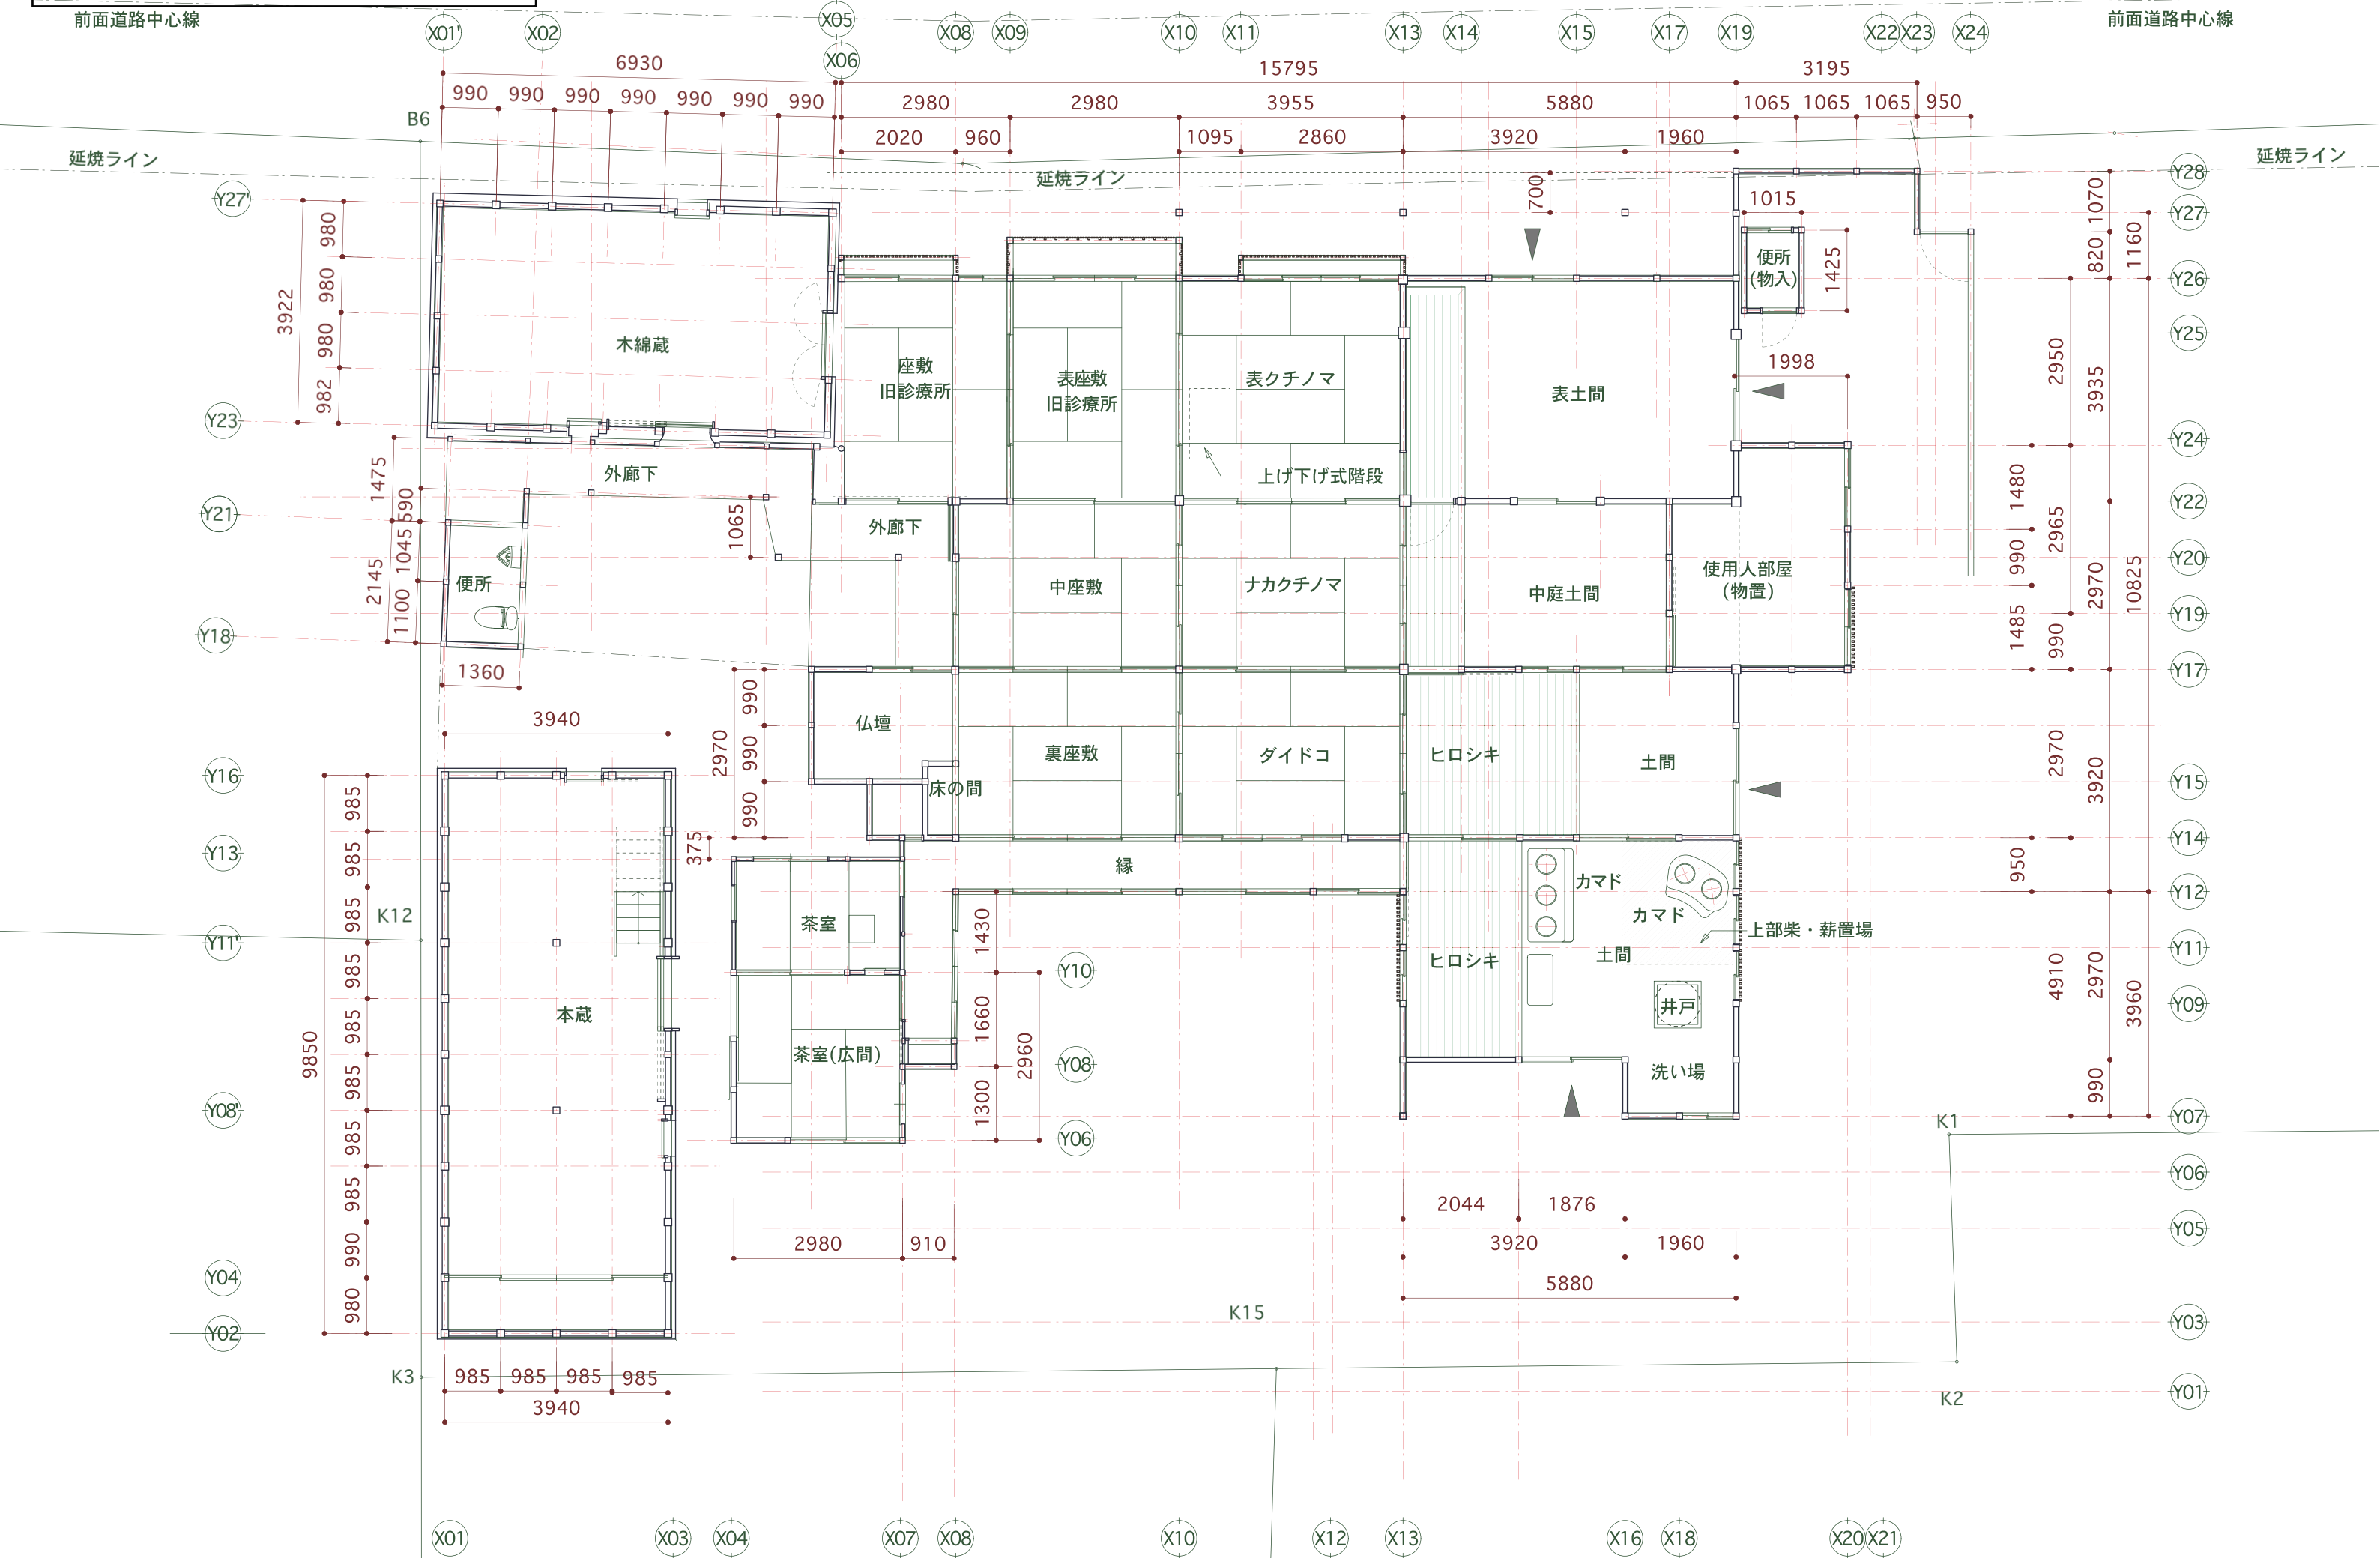


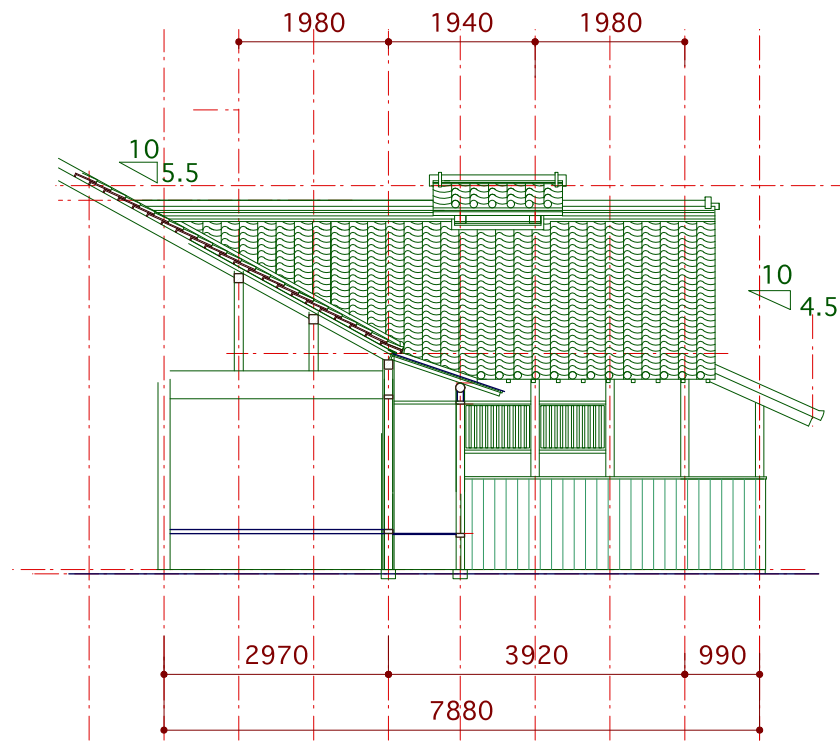


西立面図 1/100

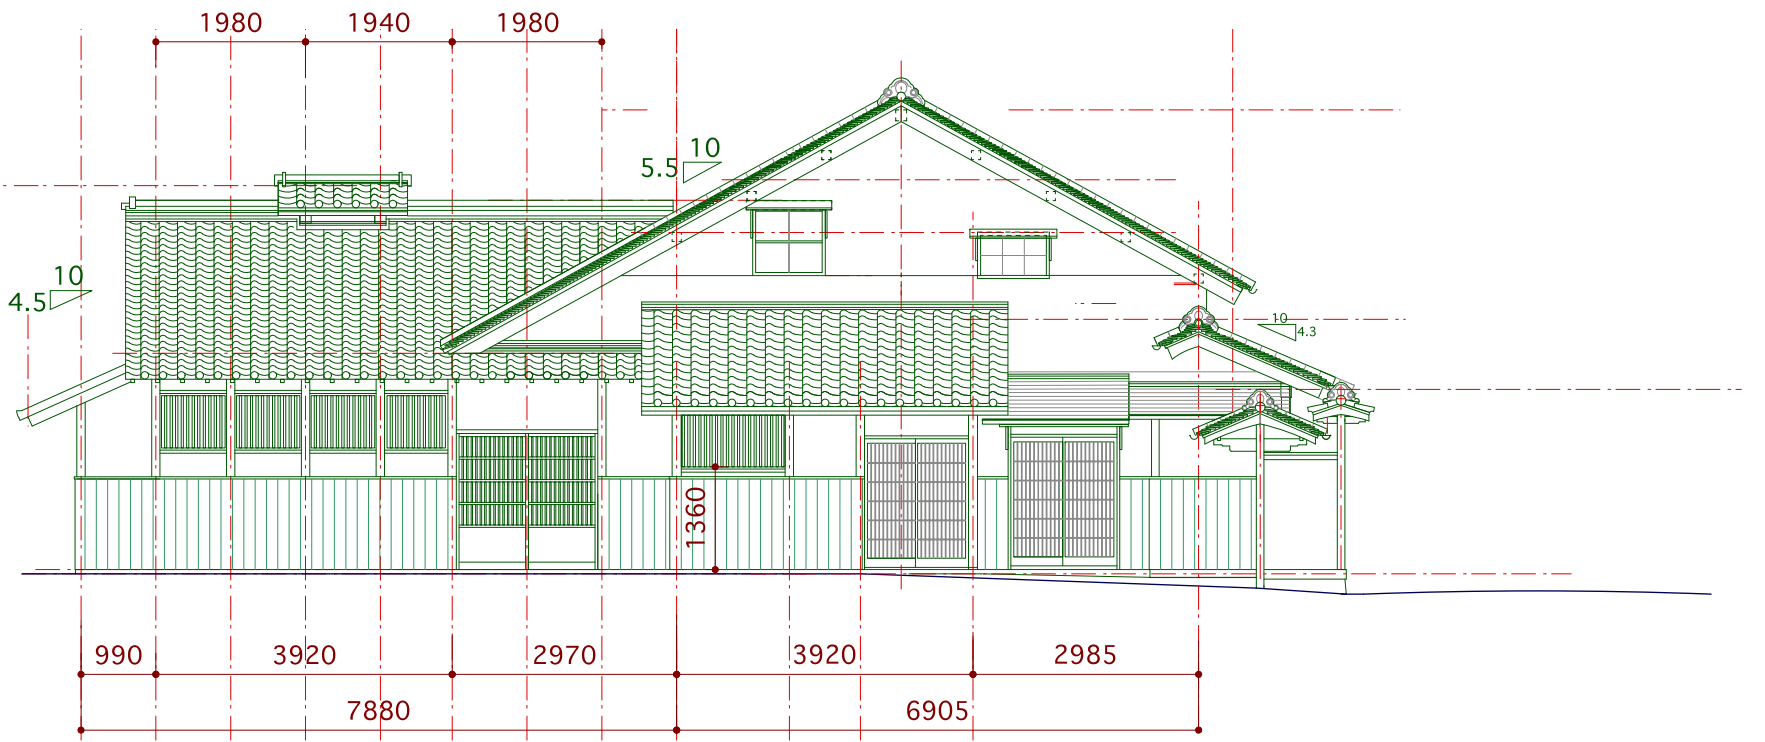


東立面図 1/100

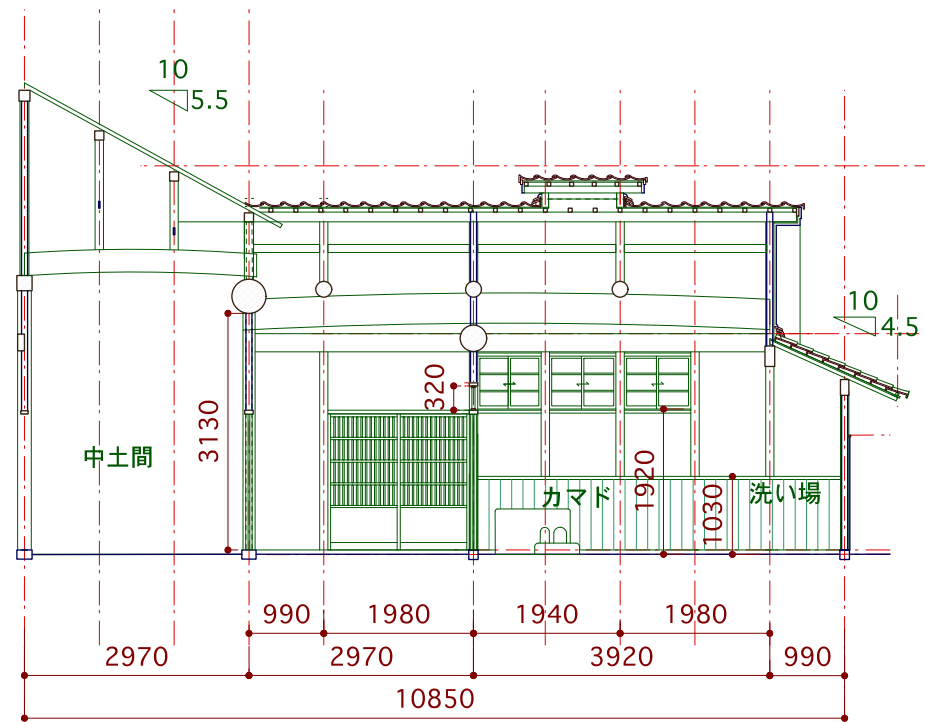

断面図 1/100

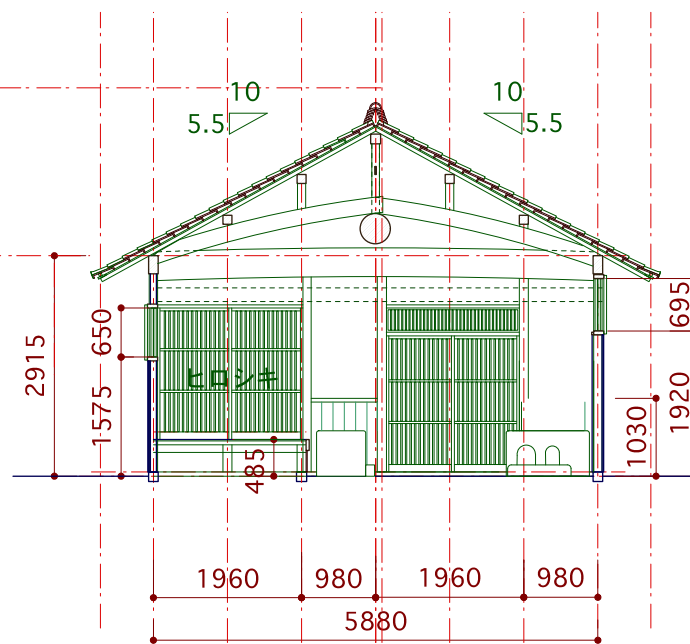

断面図 1/100

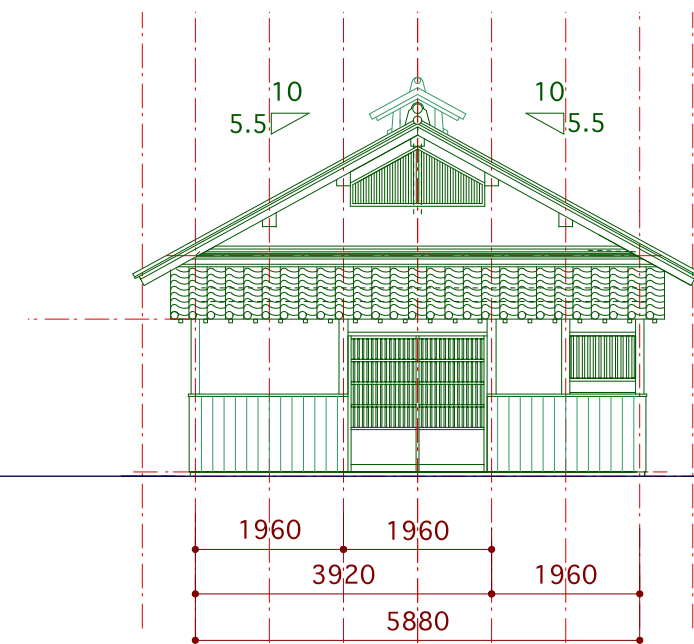

南立面図 1/100